Change Order 2

Date of Issuance:	May 5, 2014	Effective Date:	May 5, 2014
Owner:	Beebe Draw Farms Authority	Owner's Contract No.:	
Contractor:	Fiore and Sons, Inc	Contractor's Project No.	1402012
Engineer:	Tamarack Consulting, LLC	Engineer's Project No.:	TC130601
Project:	Beebe Draw Lots 1-36 Infrastructure	Contract Name:	

The Contract is modified as follows upon execution of this Change Order:

Description: Fiore installed the 8" waterline per plan. Fiore installed an additional 625 LF of 8" waterline over what was shown on the bid tab. Line Item 14 from the bid tab was used to determine the cost of the additional waterline ($31.56/LF).

Attachments: Waterline takeoffs.

CHANGE IN CONTRACT PRICE	CHANGE IN CONTRACT TIMES *[note changes in Milestones if applicable]*
Original Contract Price: $ 1,043,897.02	Original Contract Times: Substantial Completion: June 18, 2014 Ready for Final Payment: July 18, 2014 days or dates
[Increase] [Decrease] from previously approved Change Orders No. 1 to No. 1: $ 24,168.00	[Increase] [Decrease] from previously approved Change Orders No. 1 to No. 1: Substantial Completion: 0 Ready for Final Payment: 0 days
Contract Price prior to this Change Order: $ 1,068,065.02	Contract Times prior to this Change Order: Substantial Completion: Ready for Final Payment: days or dates
[Increase] [Decrease] of this Change Order: $ 19,567.00	[Increase] [Decrease] of this Change Order: Substantial Completion: 0 Ready for Final Payment: 0 days or dates
Contract Price incorporating this Change Order: $ 1,087,632.02	Contract Times with all approved Change Orders: Substantial Completion: June 18, 2014 Ready for Final Payment: July 18, 2014 days or dates

RECOMMENDED:	ACCEPTED:	ACCEPTED:
By:	By:	By:
Engineer (if required)	Owner (Authorized Signature)	Contractor (Authorized Signature)
Title: Project Manager	Title	Title
Date: May 5, 2014	Date	Date

Approved by Funding Agency (if applicable)

By: Date:

Title:

1/9/2014 11:53 AM

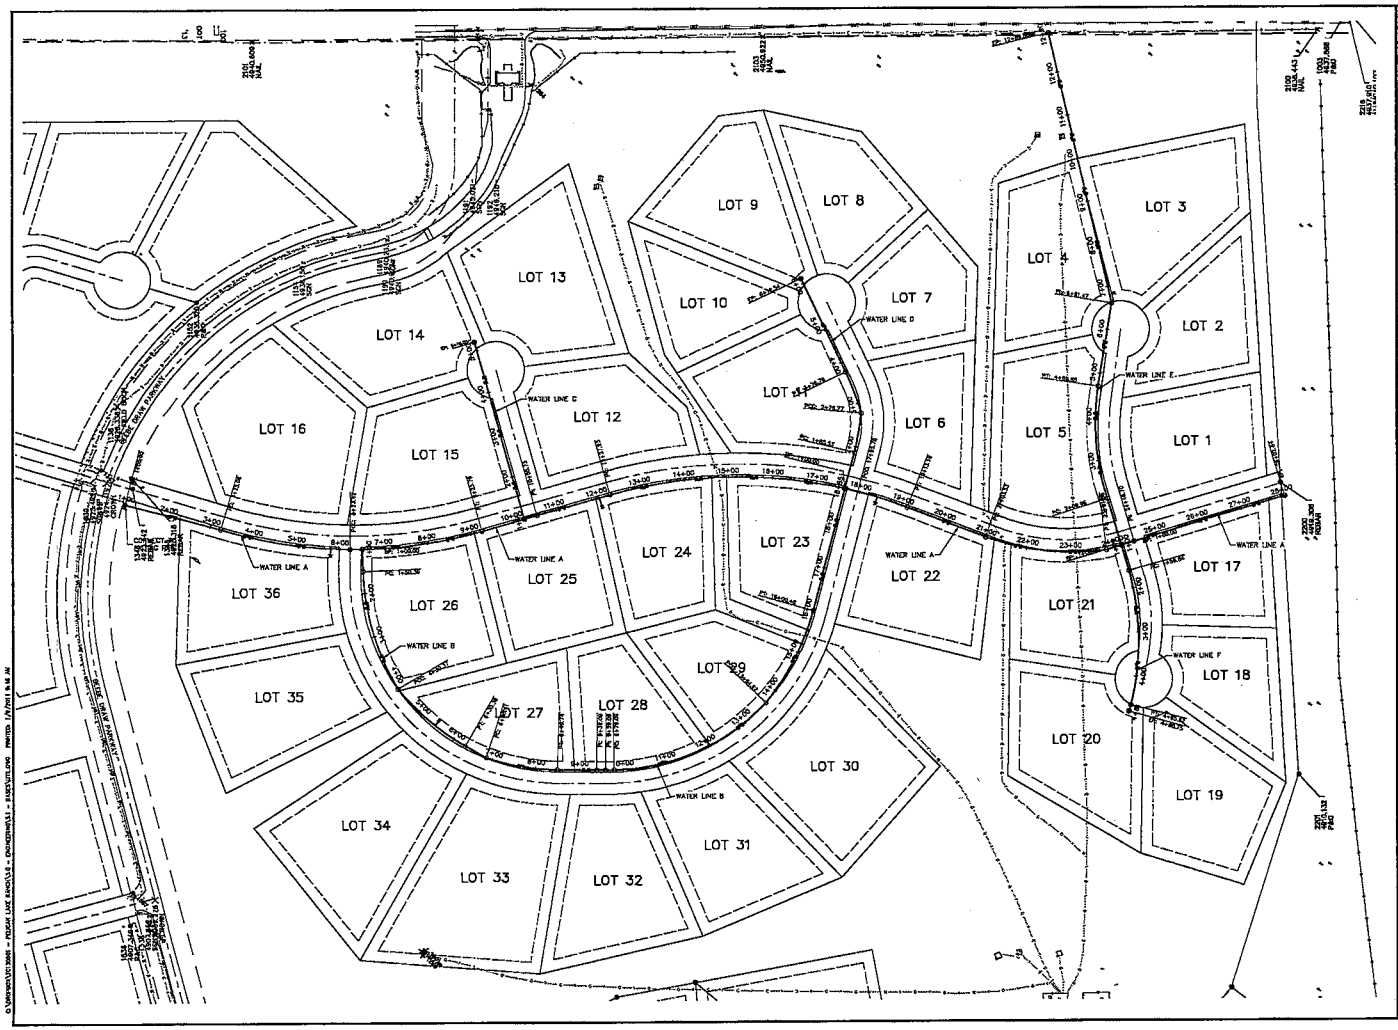

PROJECT NO.
TC130601

REVISIONS			
NO.	DESCRIPTION	DATE	BY
-	-	-	-
-	-	-	-
-	-	-	-
-	-	-	-

TAMARACK CONSULTING, LLC
5385 W. 25th Ave.
Edgewater, CO 80214
www.TamarackConsultingLLC.com
GIS Services | Land Surveying
Civil Engineering

PELICAN LAKE RANCH
WATER SYSTEMS IMPROVEMENTS
WATER LINE PLAN
15692 BEIBE DRAW PARKWAY
PLATTEVILLE, COLORADO 80651

NORTH
SCALE: 1" = 100'
0 50 100 200

DATE: JAN 6, 2014
DESIGNED BY: CRS
DRAWN BY: CRS
CHECKED BY: TM

SHEET NO.
C4.1